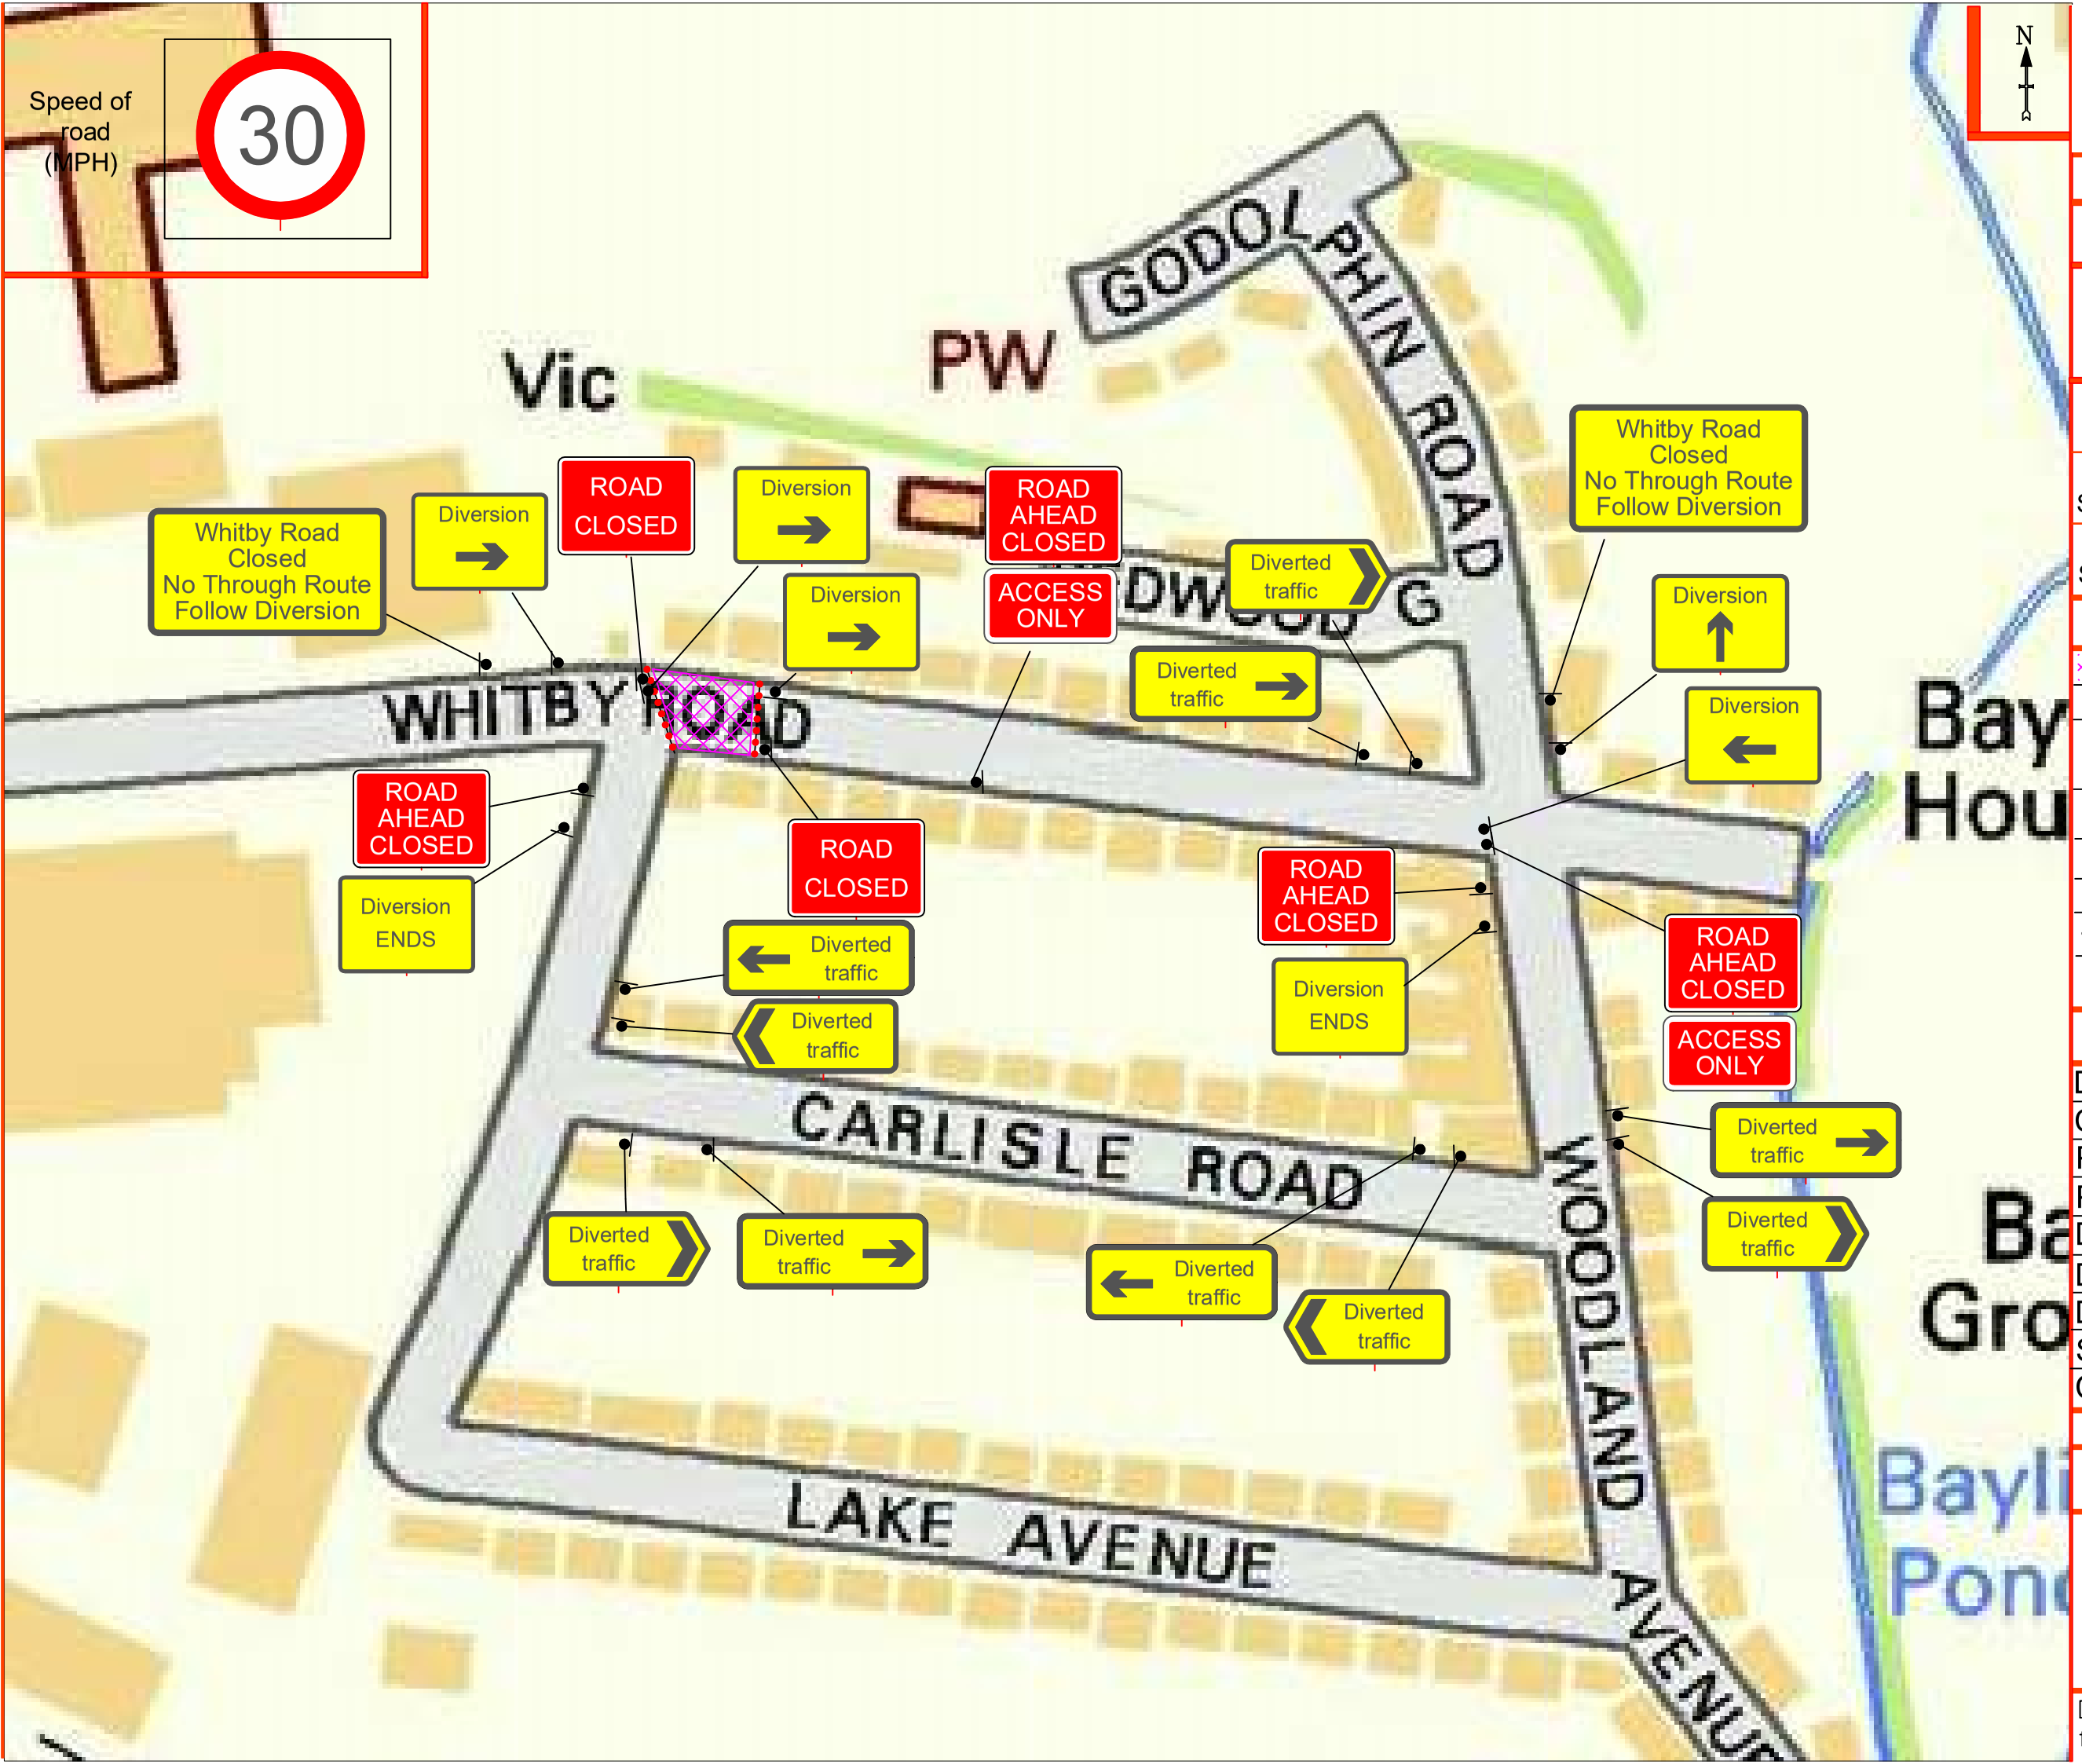

Herts Traffic Management Systems

Drawing Notes

Cone lights spaced minimum 9m, cones to be 750 mm or 1m'

All works to be carried out as per safety at streetworks and roadworks "A Code of Practice" October 2013. CPA conditions apply unless otherwise agreed.

Switch Out Required		X
Bus Stop Suspension Required		X
Parking Bay Suspension Required		X

Traffic Management Key

	Area of Works
	Temp Traffic Signals
	900mm/1200mm Road Signs on 'A' Frames
	750mm Road Signs
	750mm/1m Road Cones
	No Waiting Cones
	Traffic Separator Blocks
	Temp Pedestrian Signals

Drawing Office

DWG Number	40281
Contract Number	WAT/600121
Phase Number	1 of 1
Page Number	1 of 1
Date Surveyed	Customer
Date Drawn	28/03/2023
Drawn By	LT
Survey By	Customer
Checked By	KS

Project Details

Cadent

70C Whitby Road
Slough
SL1 3DW

Do not scale from this drawing for generic use only