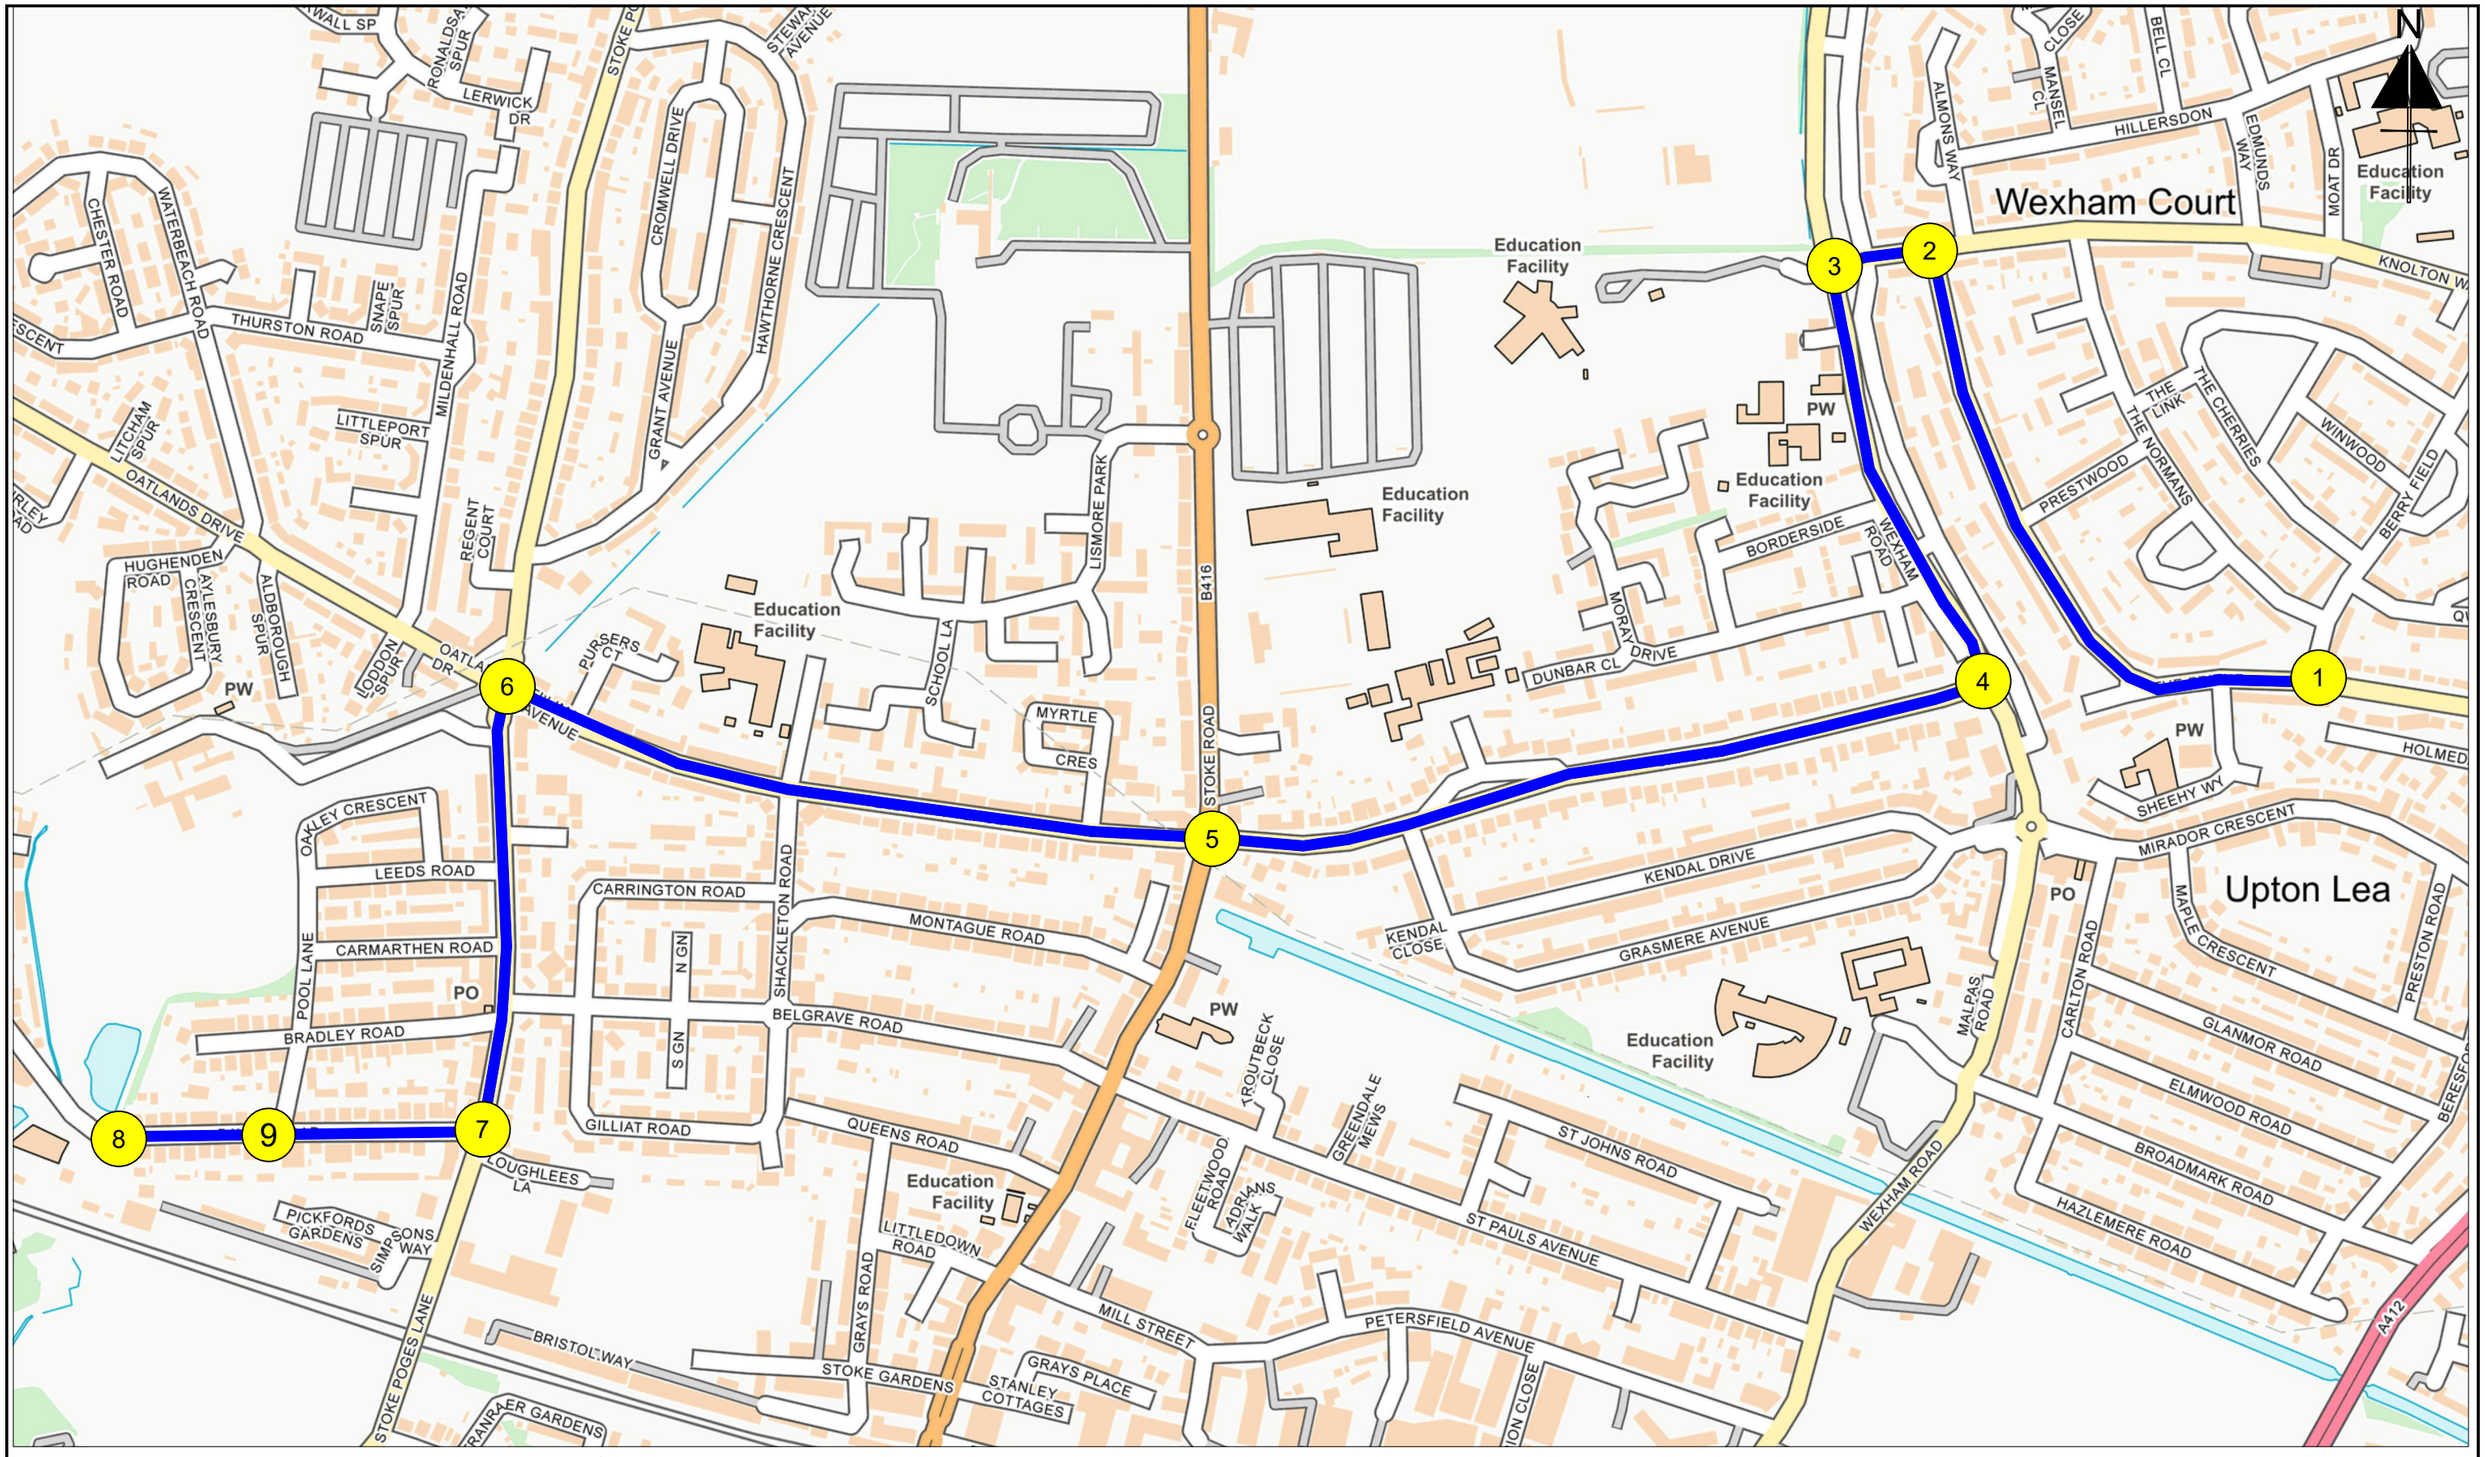

UKTMS UK Traffic Management Services Ltd	VAISAKHI PROCESSION SLOUGH	Project Number :	Issue	Date	Parking bay suspension required: N	All works to be carried out in accordance with 'A code of practice' October 2013. Do not scale from this drawing.
		Drawing Number :	V1.0	13.3.24	Bus stop suspension required: Y	
		Date Surveyed & Surveyor:	19.2.23 Tim Smith		Traffic signal switch out required: N	
UK Traffic Management Services Ltd www.uktms.co.uk 01189 760002	Drawing 3	Procession Route			Traffic Signal Head Timings Phase 1: Green Not used, Red Not used Phase 2: Green Not used, Red Not used Phase 3: Green Not used, Red Not used Phase 4: Green Not used, Red Not used	Drawn By : Tim Smith 13.3.2024 Checked By : Paul Masters 13.3.2024